



平面图

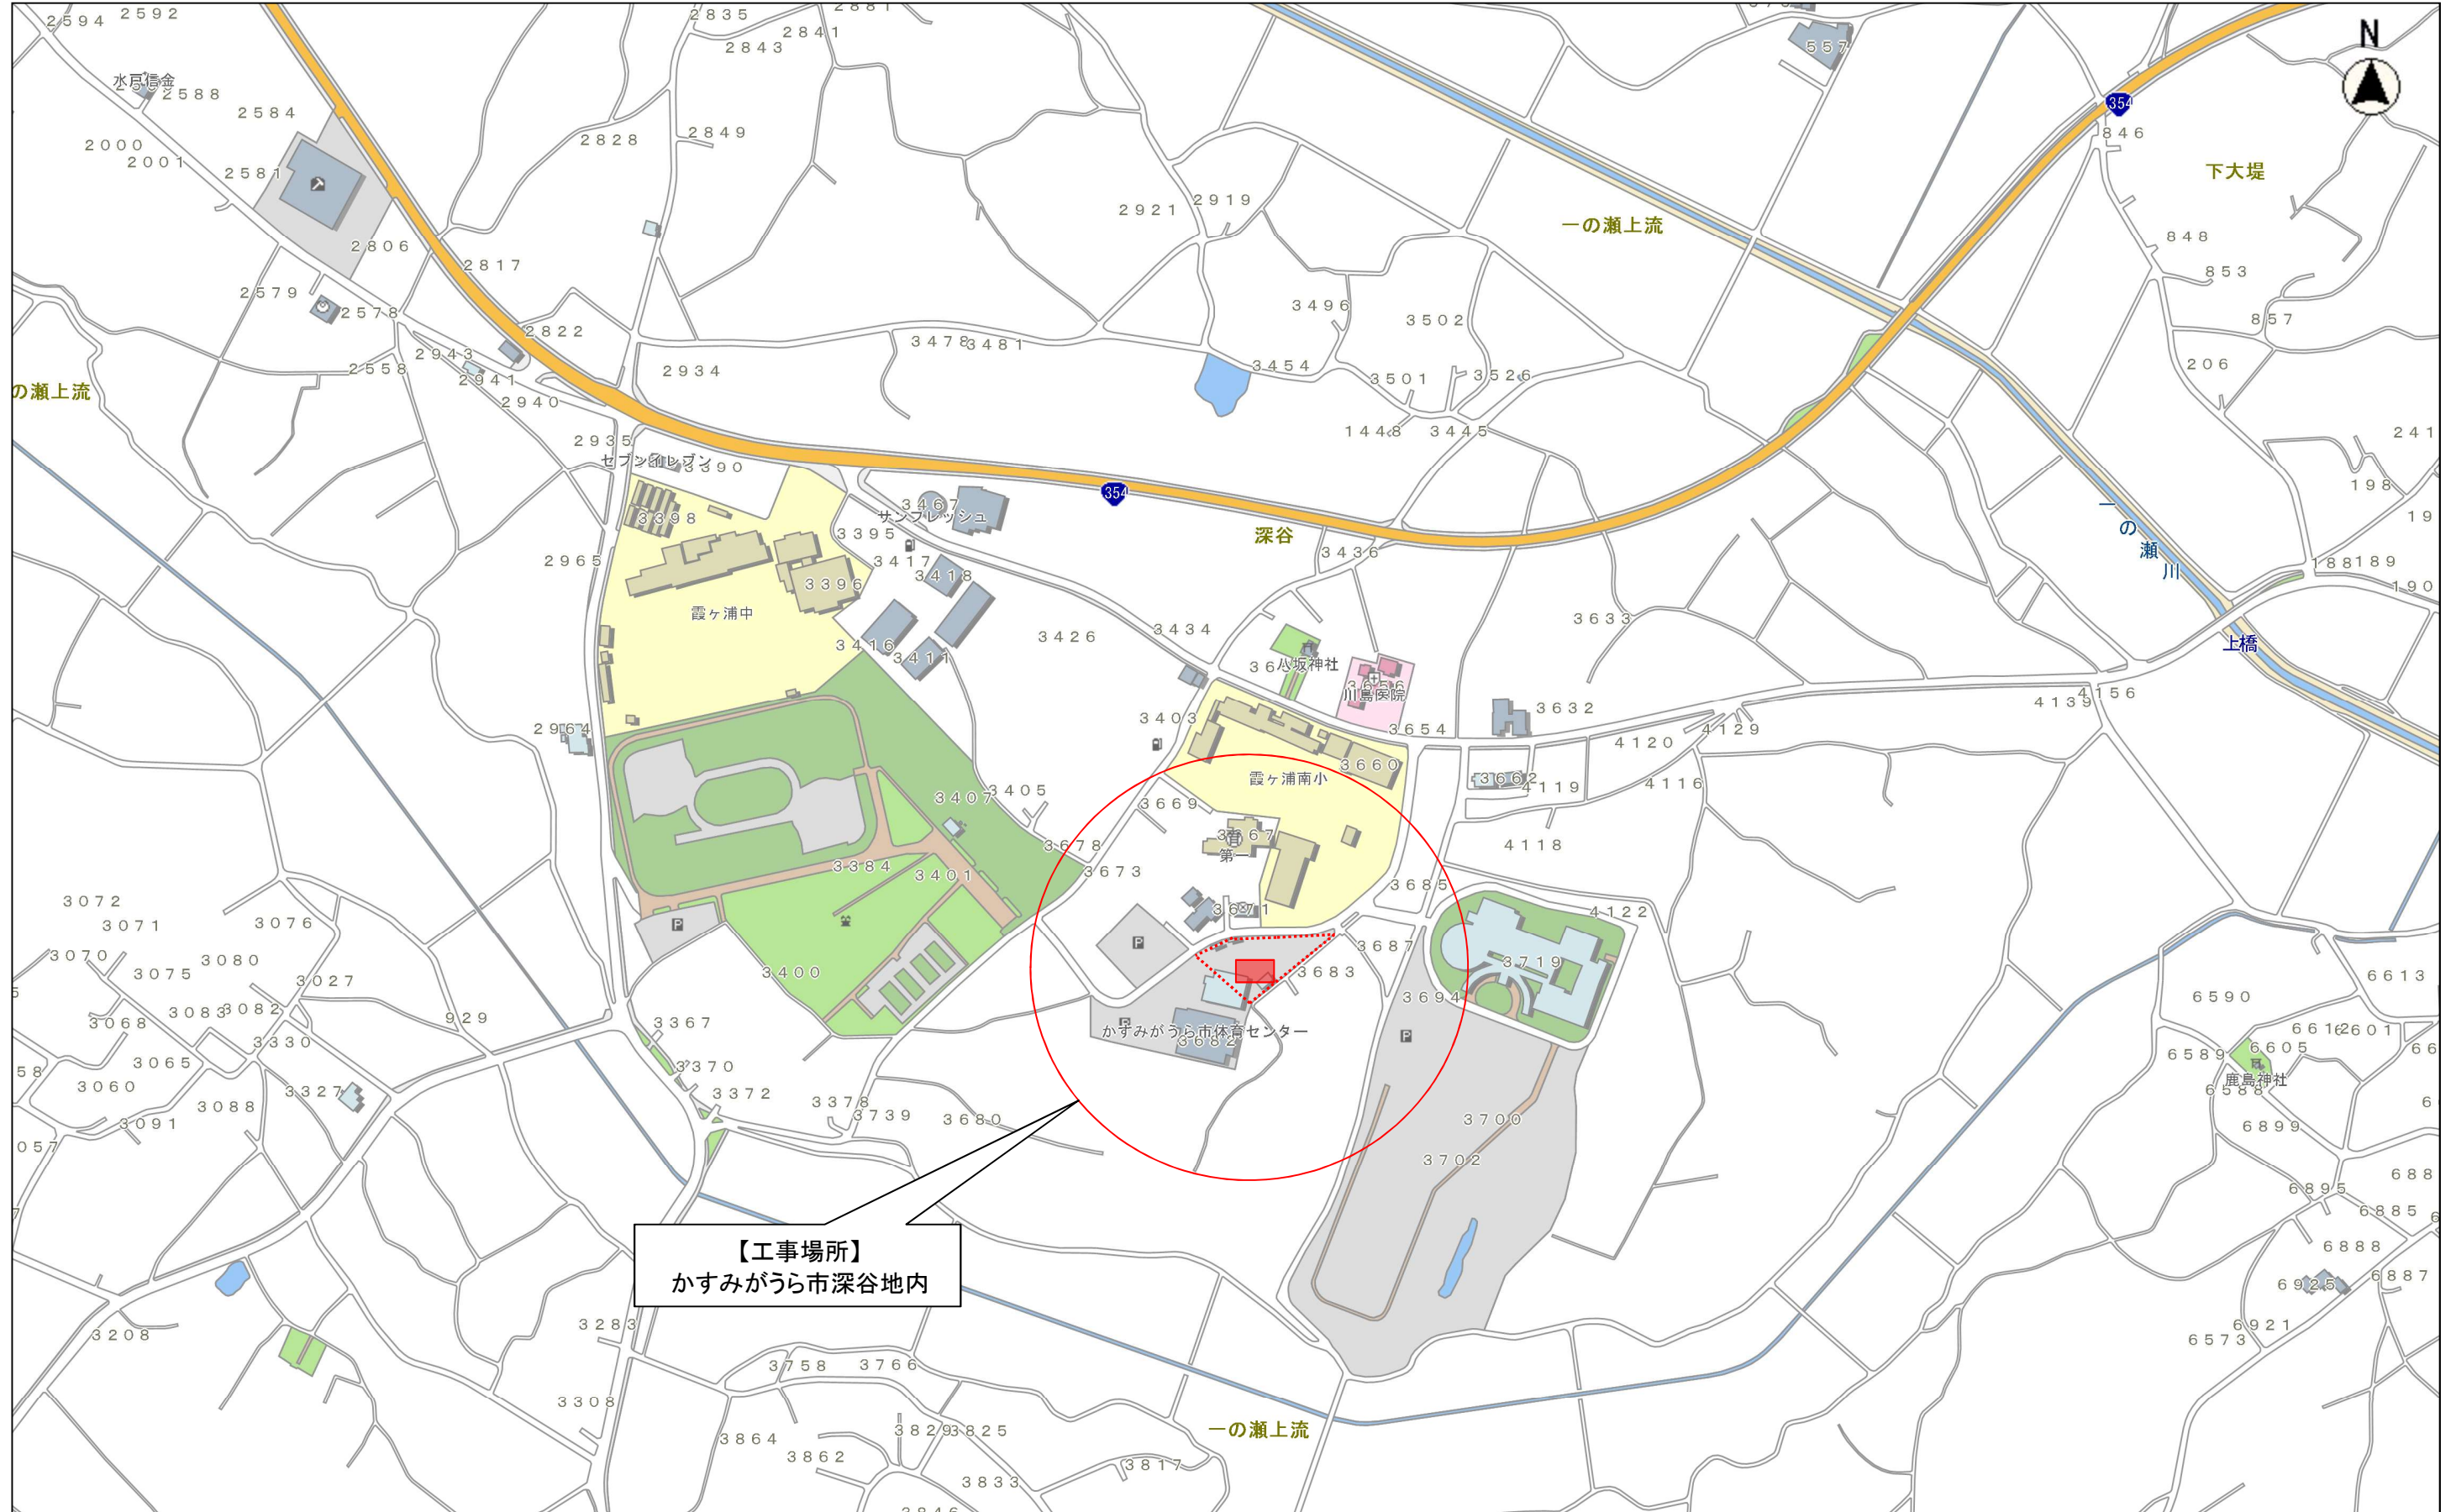

縮尺 1 : 5000

 

位置図